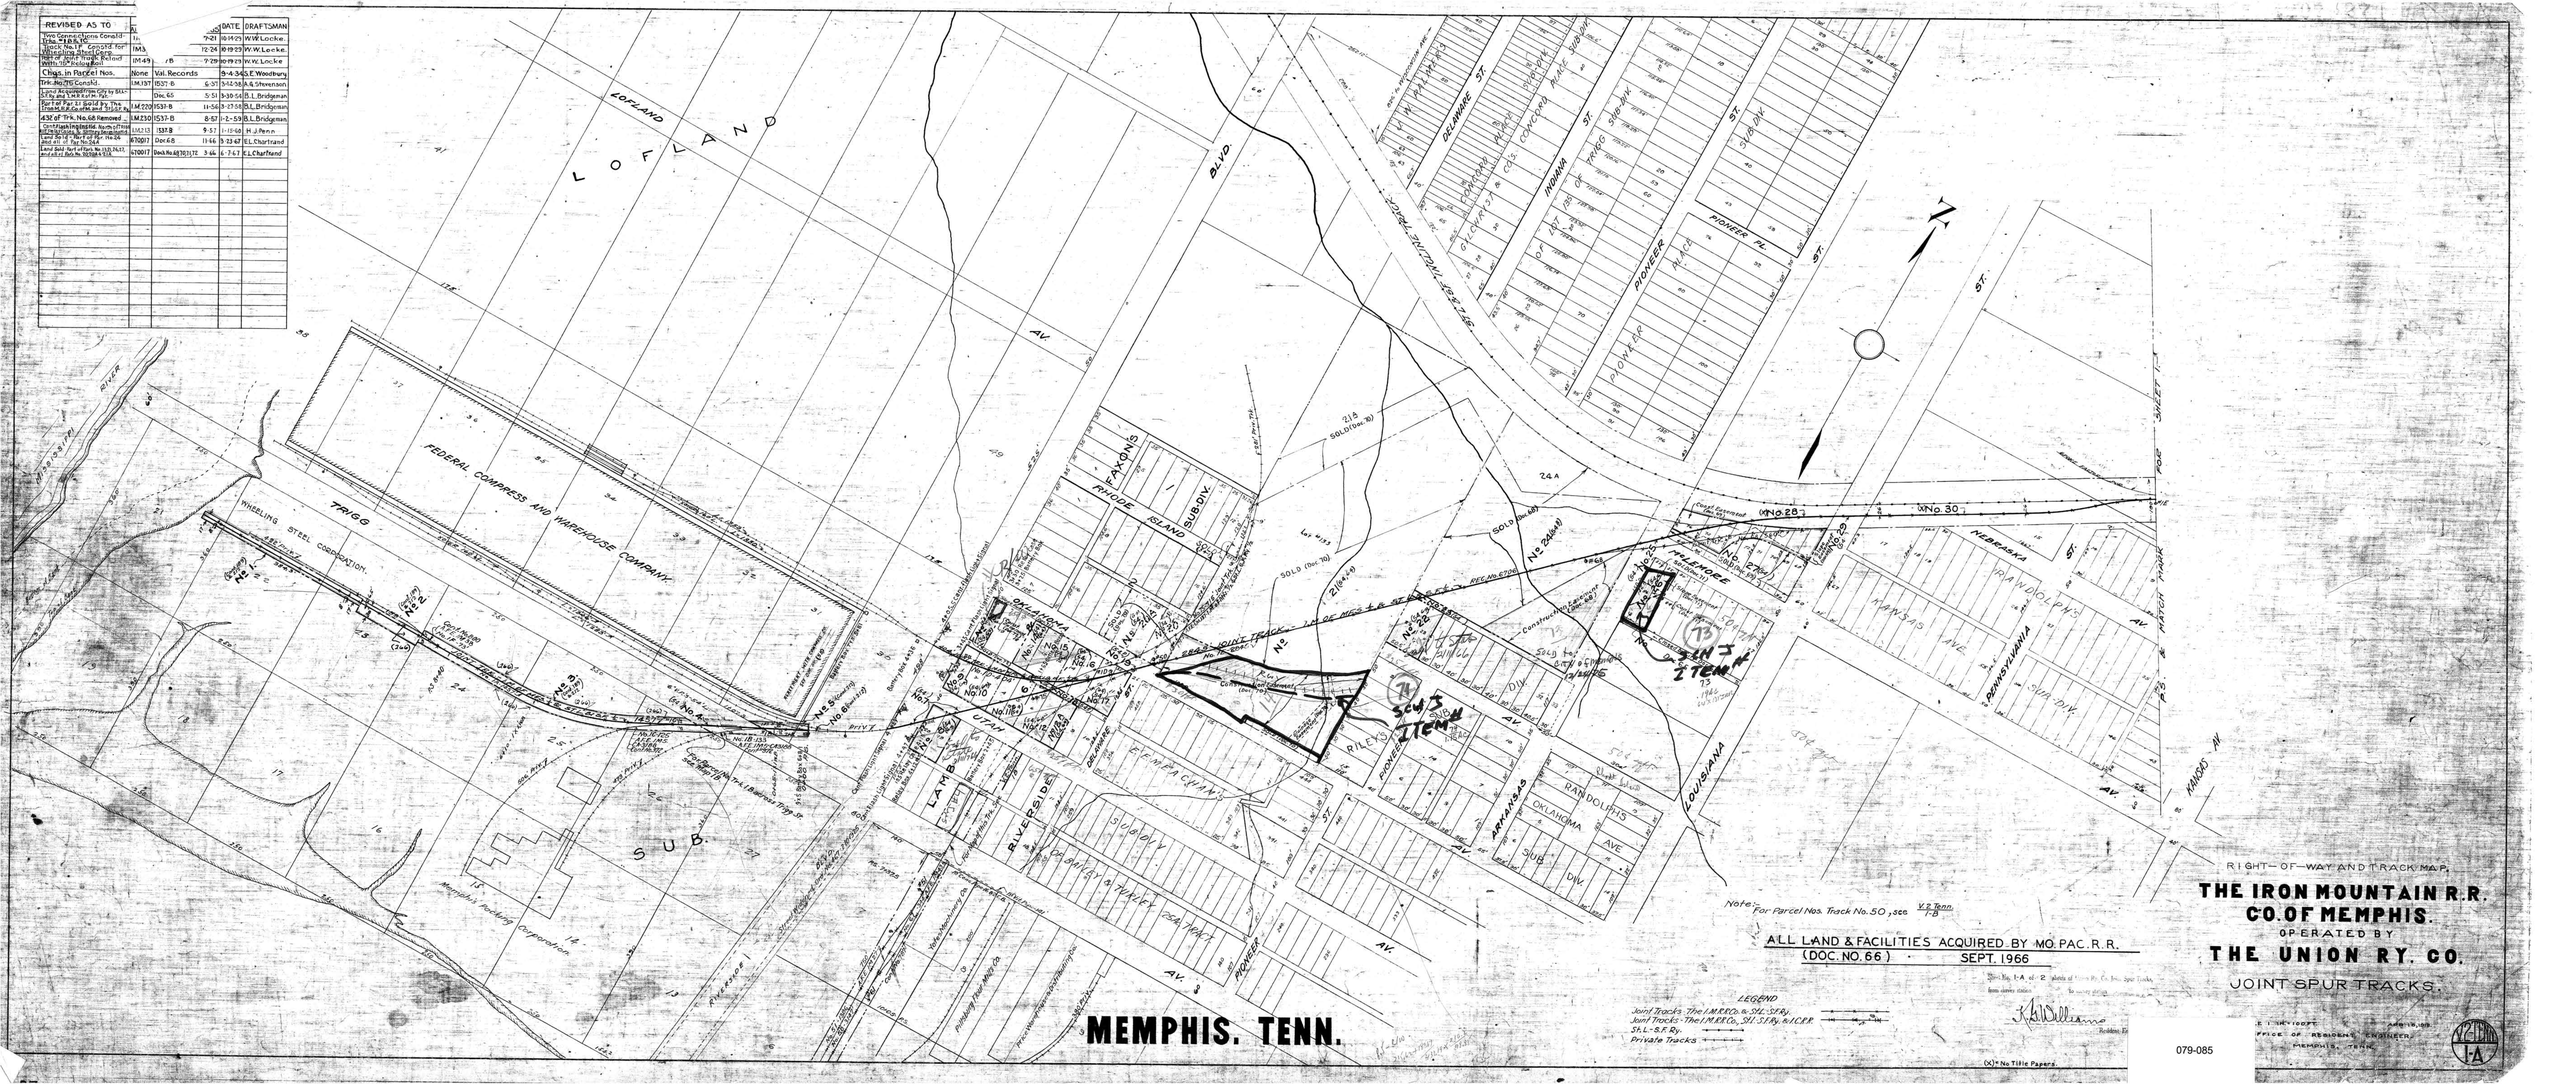
REVISED AS TO
DATE
DRAFTSMAN
Two Connections Conald-
7-21
10-16-25
W.W. Locke.
Track No.1 & Conald for
Wheeling Steel Corp.
12-24
10-19-25
W.W. Locke.
Use of Joint Track Ballast
with I.M. Ry. Engaged
10149
7-29-30
19-25
W.W. Locke
Chgs. in Parcel Nos.
None
Val. Records
5-4-34
S.E. Woodbury
Trk. No. 76 to Conald
I.M.137
1537-B
6-57
5-10-58
A.G. Stevenson
Joint Ownership Title Held by St.L-
S.F. Ry. and I.M.R.R.of M. Pats.
Dec. 65
5-51
3-20-58
B.L. Bridgeman
Part of Par. 21 Sold by The
I.M.R.R.of Memphis and St.L.S.F. Ry.
I.M.220
1533-B
11-56
3-27-58
B.L. Bridgeman
.432 of Trk. No. 68 Removed
I.M.230
1537-B
8-57
2-5-59
B.L. Bridgman
Certain Highlighted Numbers This
Sheet Revised to Agree with Title
Map 67-2 Rec. of Par. 114-24
and all of Par. No. 36A
I.M.215
1537-B
9-57
1-13-60
H.J. Penn
Land Sold Part of Par. No. 113, 76, 111
and all of Par. No. 107 Trk. 68 & 113.
670017
Dec. 68
11-66
3-23-67
E.L. Chartrand
670017
Dec. No. 48 (703) TE
3-66
6-7-67
E.L. Chartrand
LOFLAND
BLVD.
FEDERAL COMPRESS AND WAREHOUSE COMPANY
WHEELING STEEL CORPORATION
TRIGG
RIVER
MISSISSIPPI
SUB.
Memphis Packing Corporation
RIVERSIDE
LAMB
UTAH
OKLAHOMA
F. AXOMIS
RHODE ISLAND SUB DIV.
DELAWARE
PIONEER
INDIANA
ARKANSAS
OKLAHOMA
RANDOLPHS
SUB DIV.
LOUISIANA
PULLMORE
NEBRASKA
PENNSYLVANIA
RAWLOLPHS
AVE.
ST.
AV.
KANSAS AV.
MAIN TRACK
EAST JOINT TRACK
Note: For Parcel Nos. Track No. 50, see V-2 Tenn. I-B
ALL LAND & FACILITIES ACQUIRED BY MO. PAC. R.R.
(DOC. NO. 66) · SEPT. 1966
LEGEND
Joint Tracks The I.M.R.R.o. & St.-S.F.Ry.
Joint Tracks-The I.M.R.R.o. St.-S.F.Ry. & I.C.R.R.
St.L.-S.F. Ry.
Private Tracks
(X) No Title Papers
MEMPHIS, TENN.
RIGHT-OF-WAY AND TRACK MAP
THE IRON MOUNTAIN R.R. CO. OF MEMPHIS.
OPERATED BY
THE UNION RY. CO.
JOINT SPUR TRACKS.
079-085
V-2 TENN. I-A